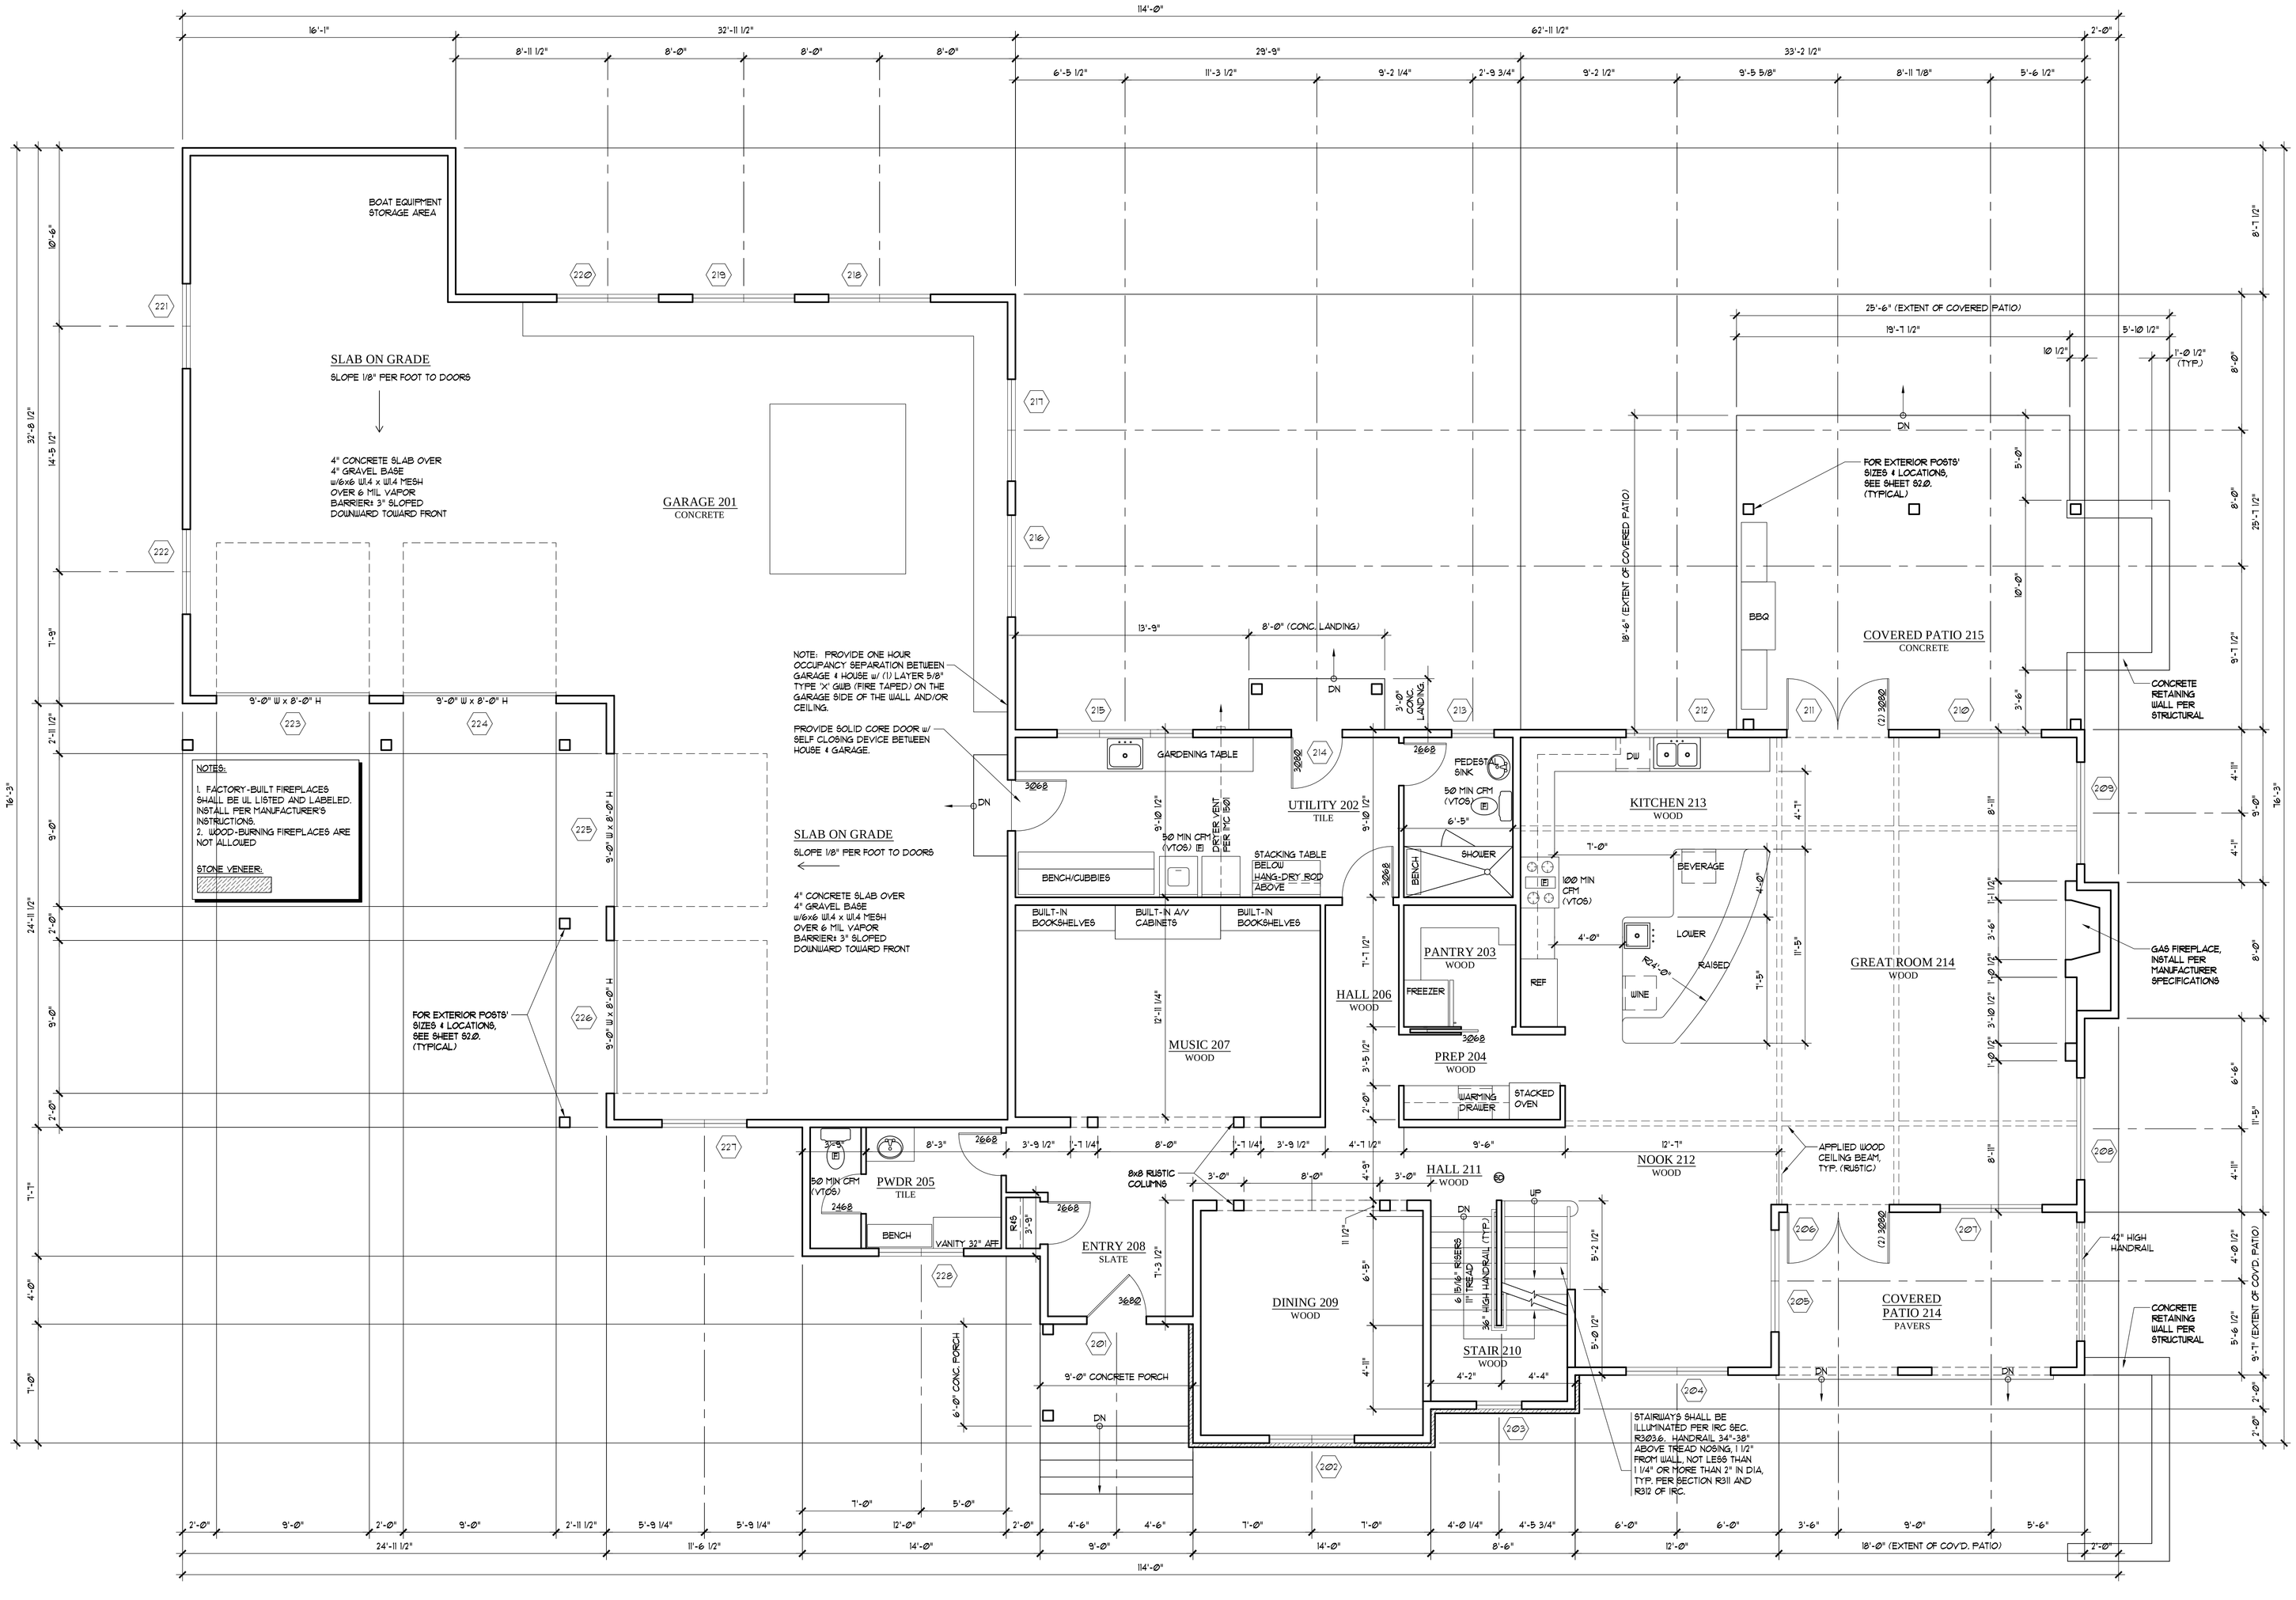

MAIN FLOOR PLAN

1/4" = 1'-0"

0 2 4 8 12 FT.

NO.	DATE	REVISION

CURTIS GELOTTE Architects

150 Lake St. S.
Suite 208
Kirkland, WA 98033
T 425.828.3081
F 425.822.2152

CONSTRUCTION SET

SULLIVAN RESIDENCE

ISSAQUAH HIGHLANDS
GRAND RIDGE DRIVE, LOT 5

MAIN FLOOR PLAN

DATE:	01/09/08
JOB NUMBER:	0650
DRAWN BY:	BDA
FILE:	A2.2.dwg
SHEET NO:	A2.2