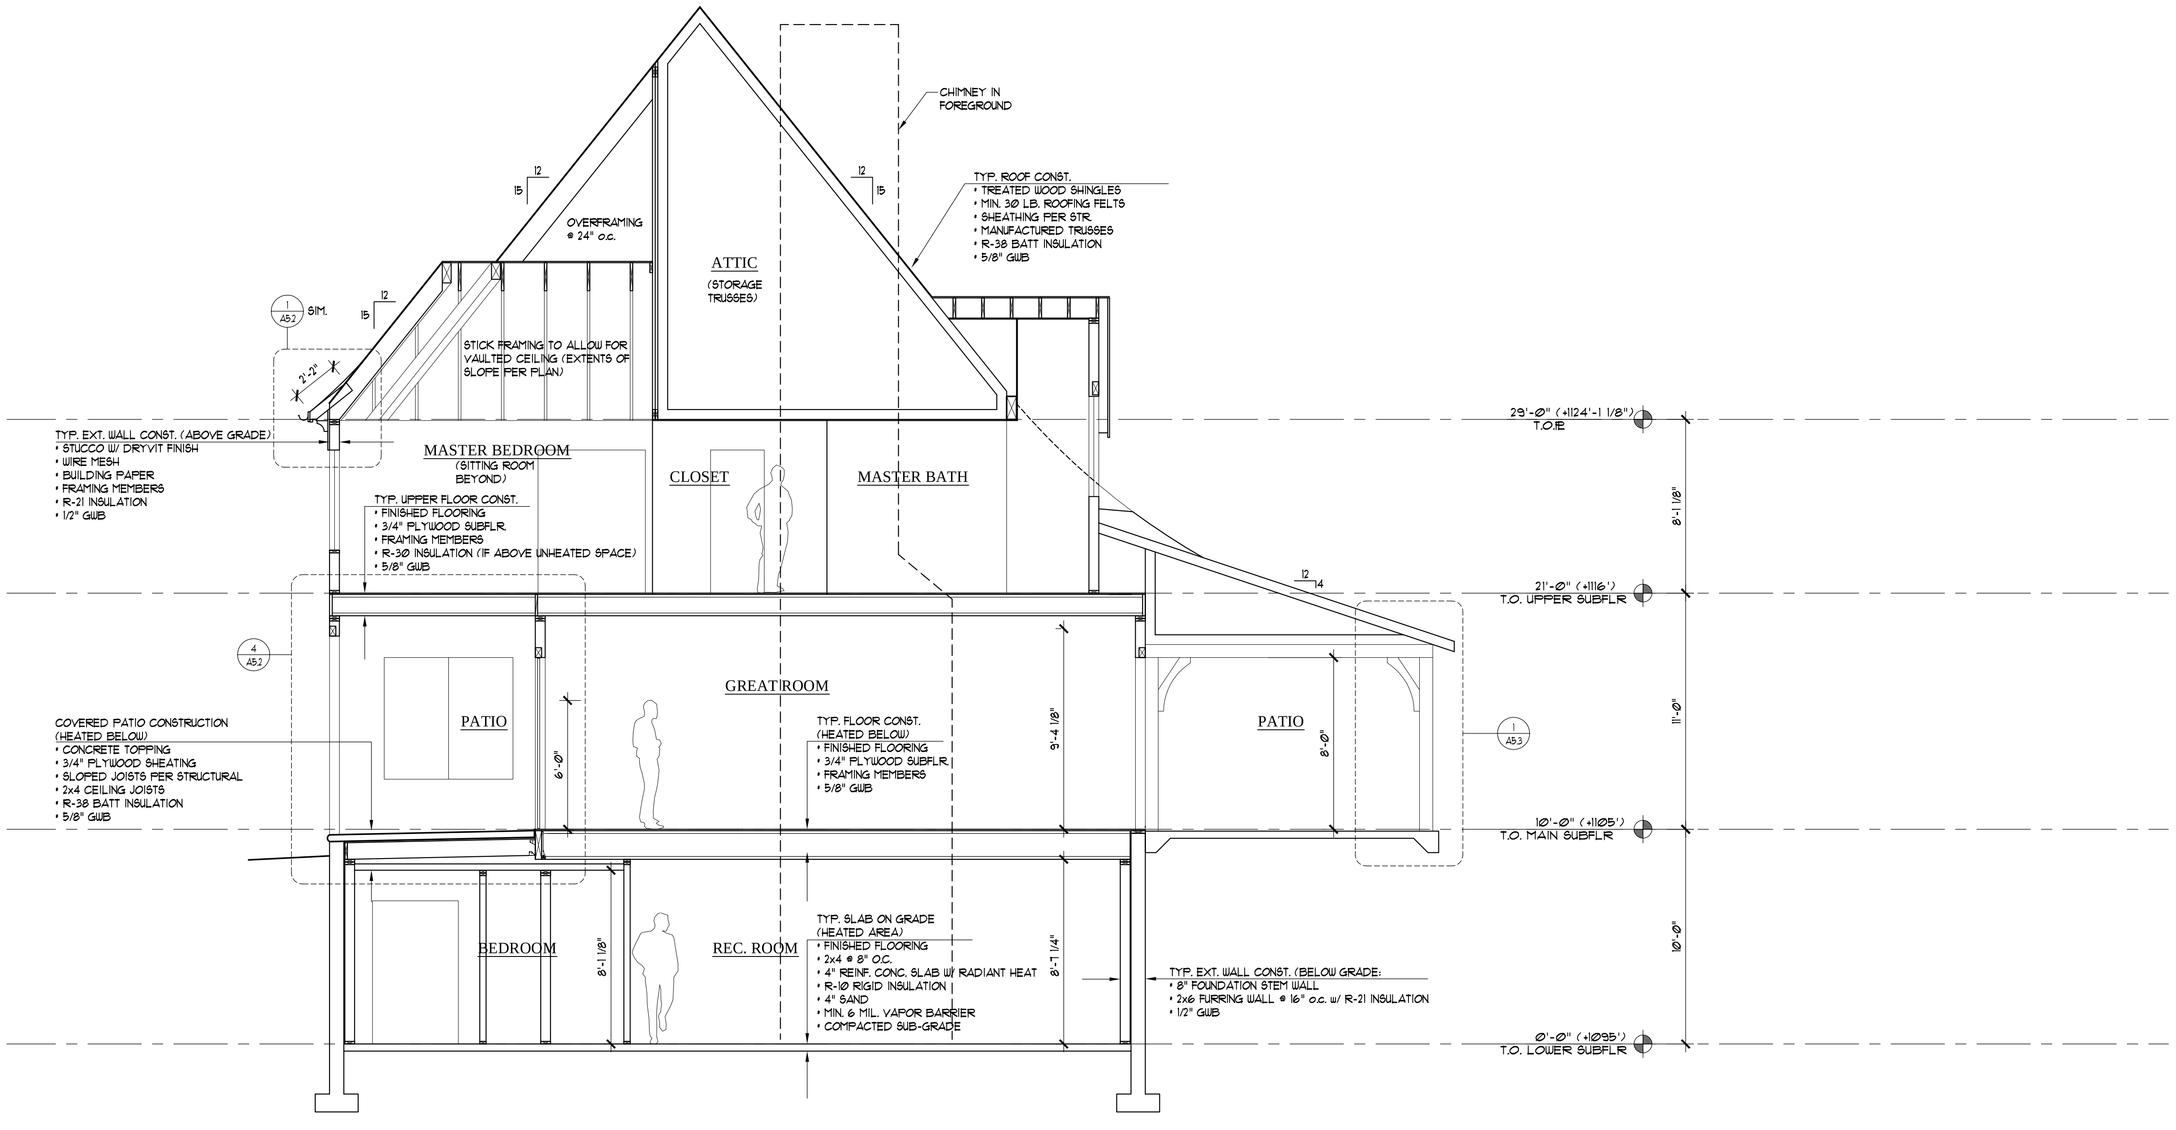

1 SECTION
SCALE 1/4" = 1'-0"

0 2 4 8 12 FT.

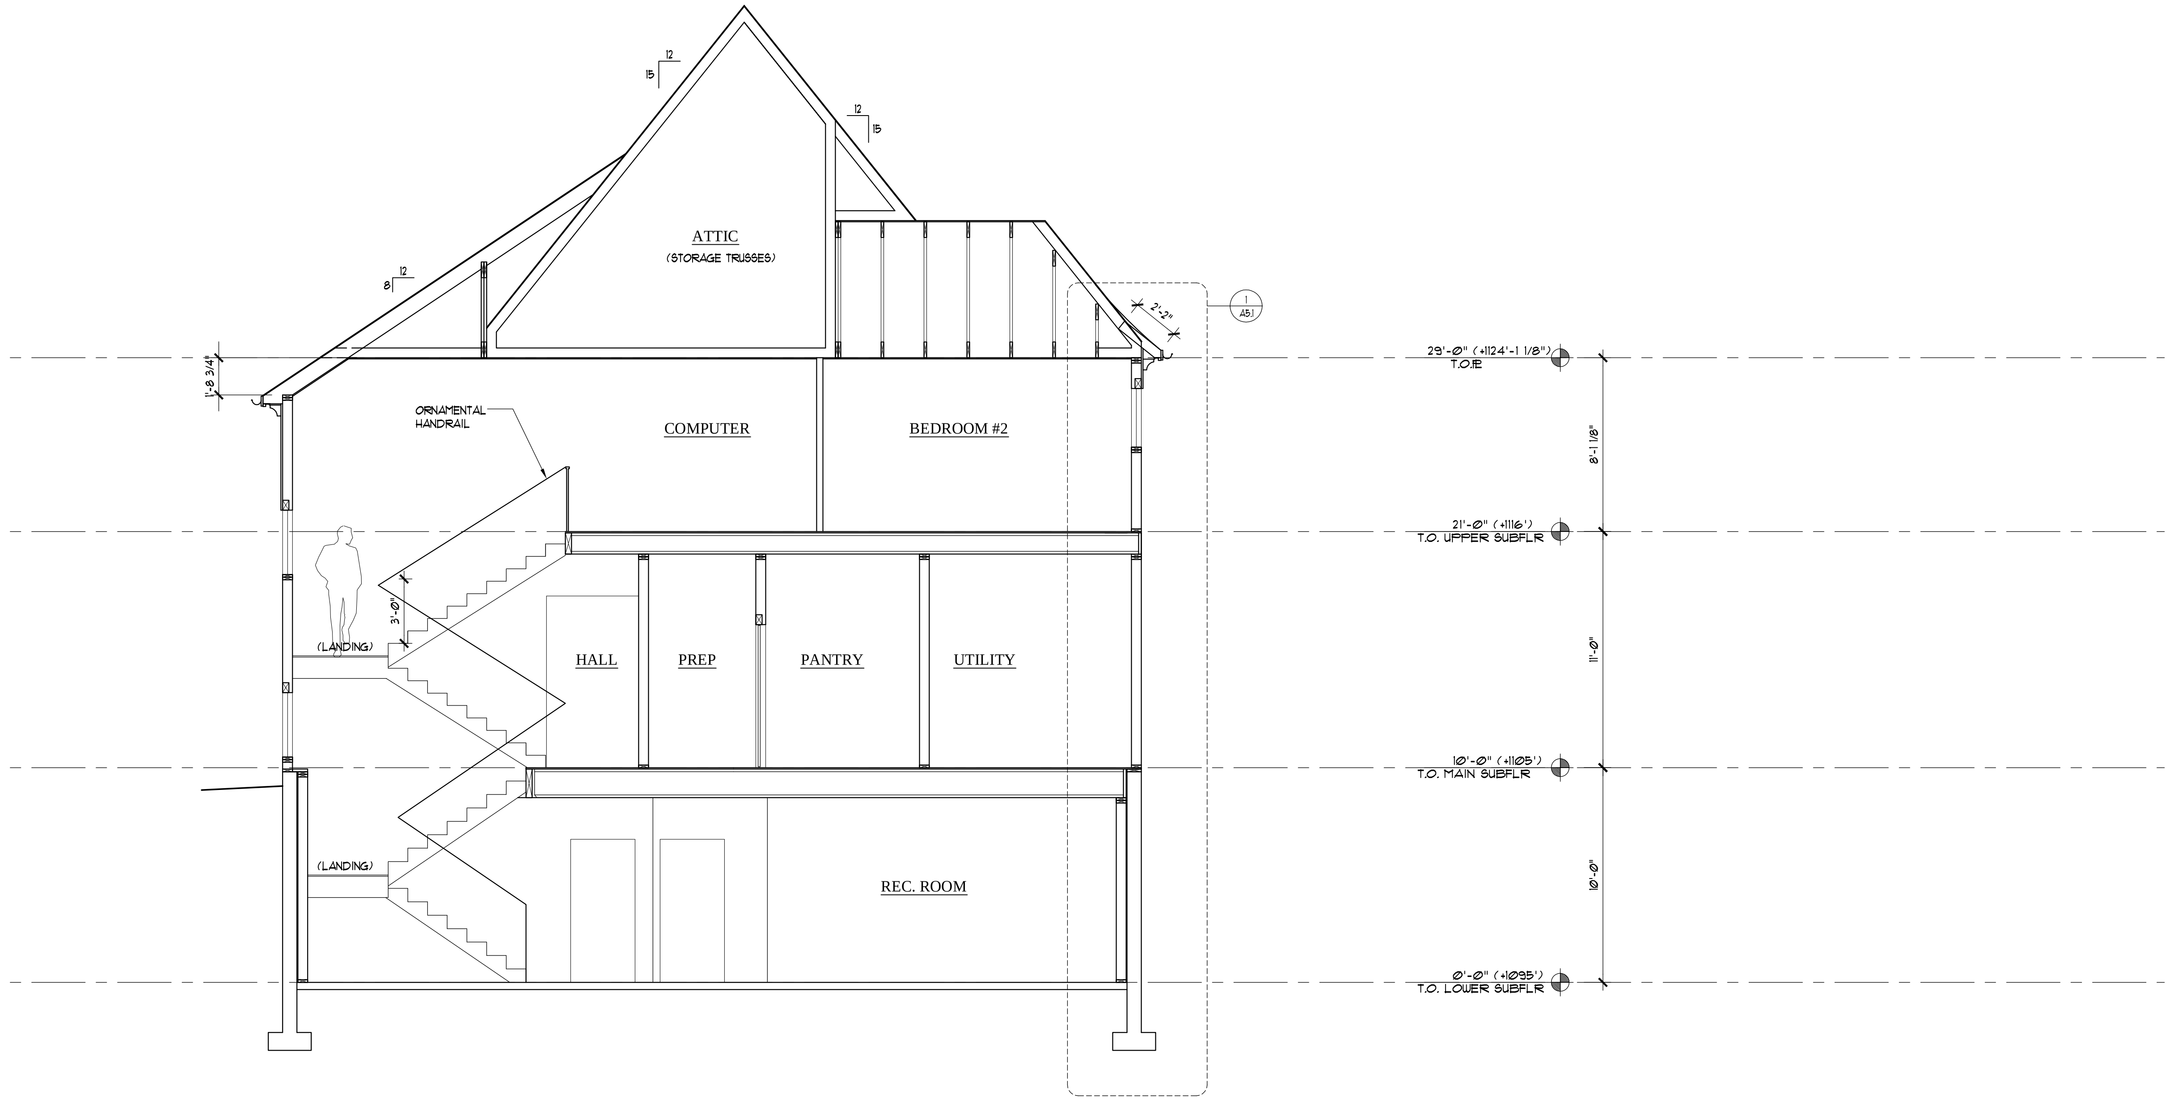

2 SECTION
SCALE 1/4" = 1'-0"

0 2 4 8 12 FT.

NO.	DATE	REVISION

CURTIS GELOTTE
Architects

150 Lake St. S.
Suite 208
Kirkland, WA 98033
T 425.828.3081
F 425.822.2152

CONSTRUCTION SET

SULLIVAN RESIDENCE

ISSAQUAH HIGHLANDS
GRAND RIDGE DRIVE, LOT 5

BUILDING SECTIONS

DATE:	01/09/08
JOB NUMBER:	0650
DRAWN BY:	BDG
FILE:	A4.1.dwg
SHEET NO:	A4.1