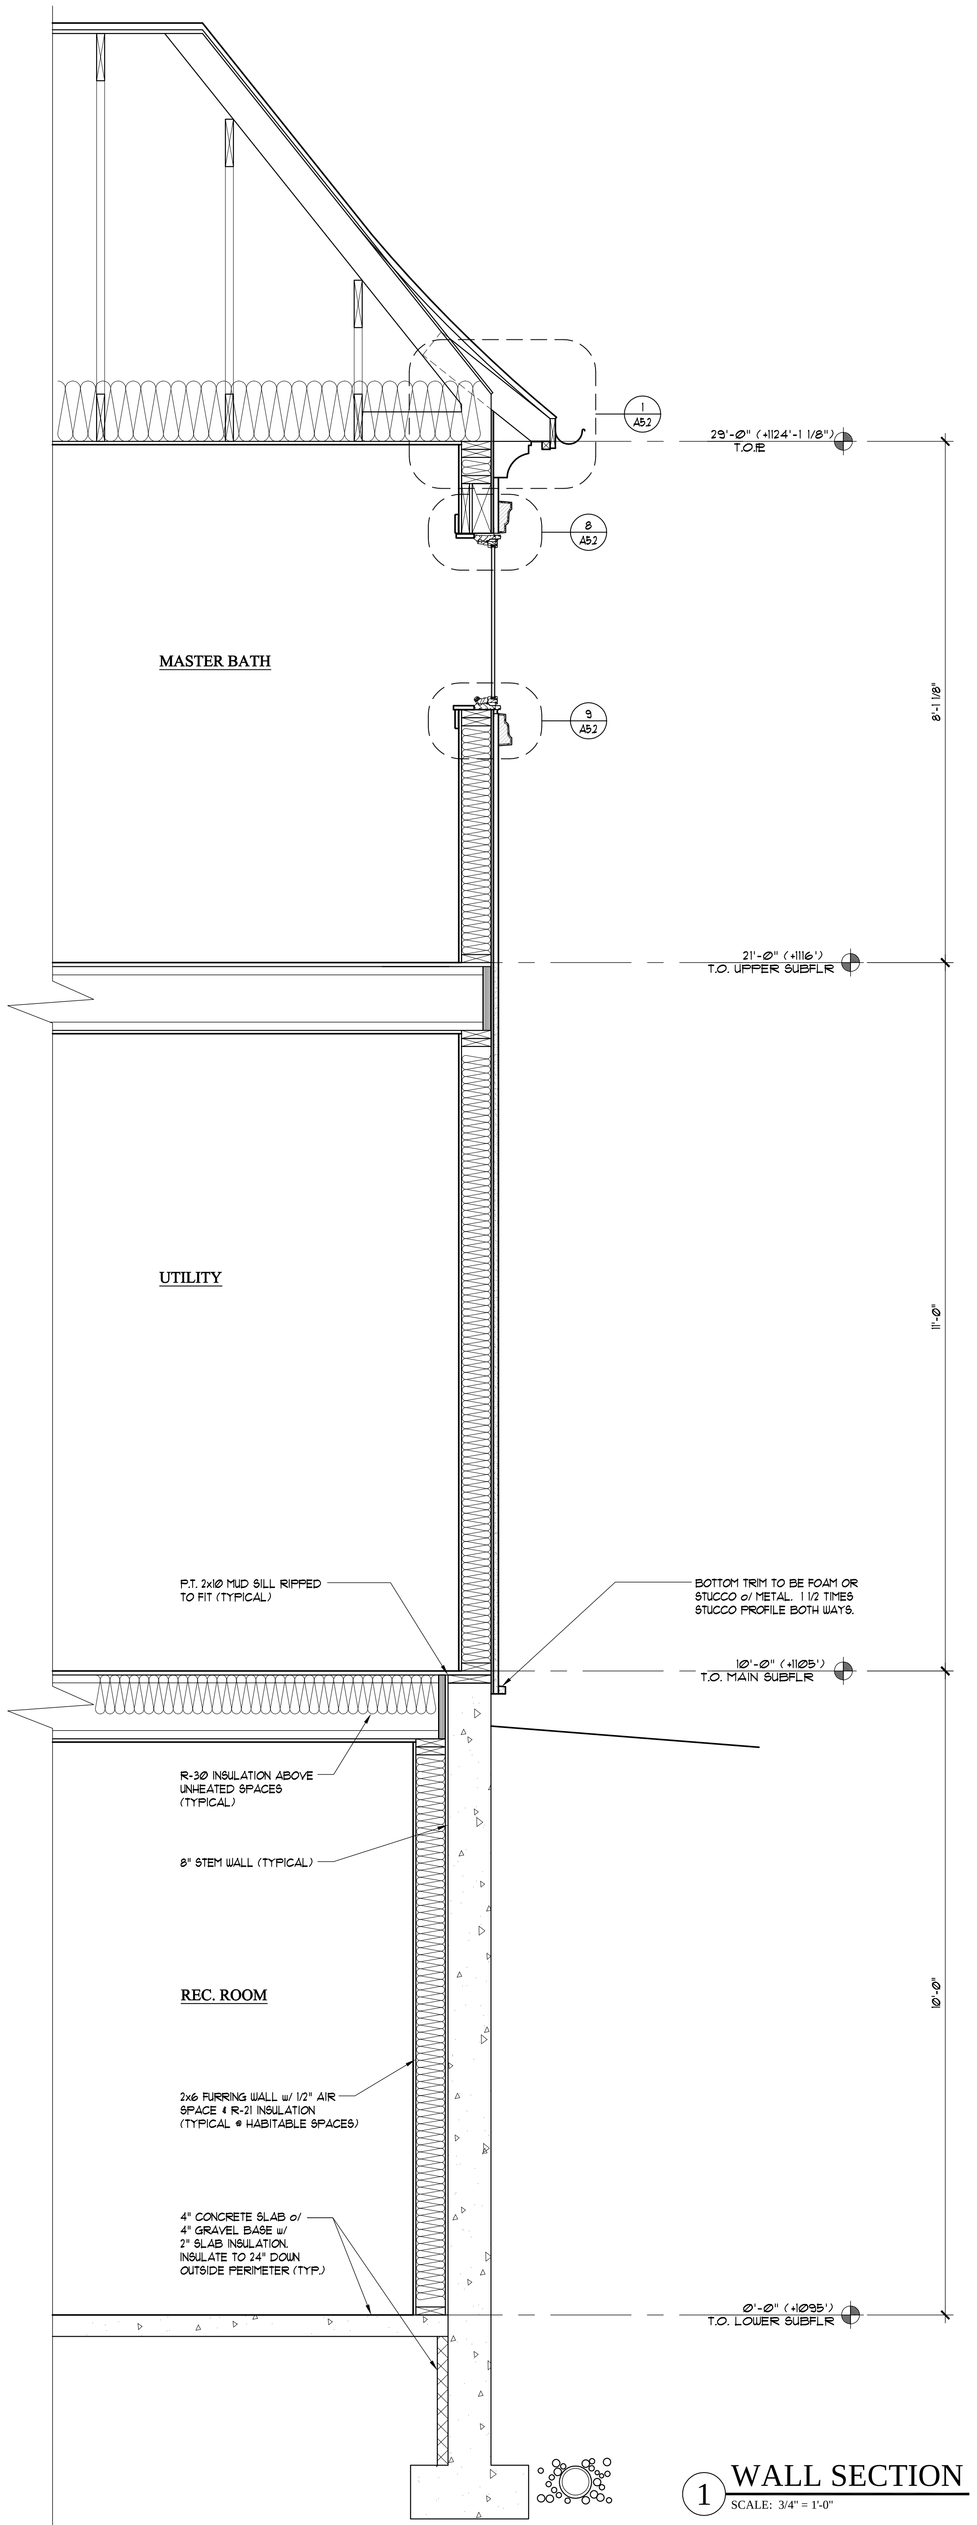

1 WALL SECTION
SCALE: 3/4" = 1'-0"

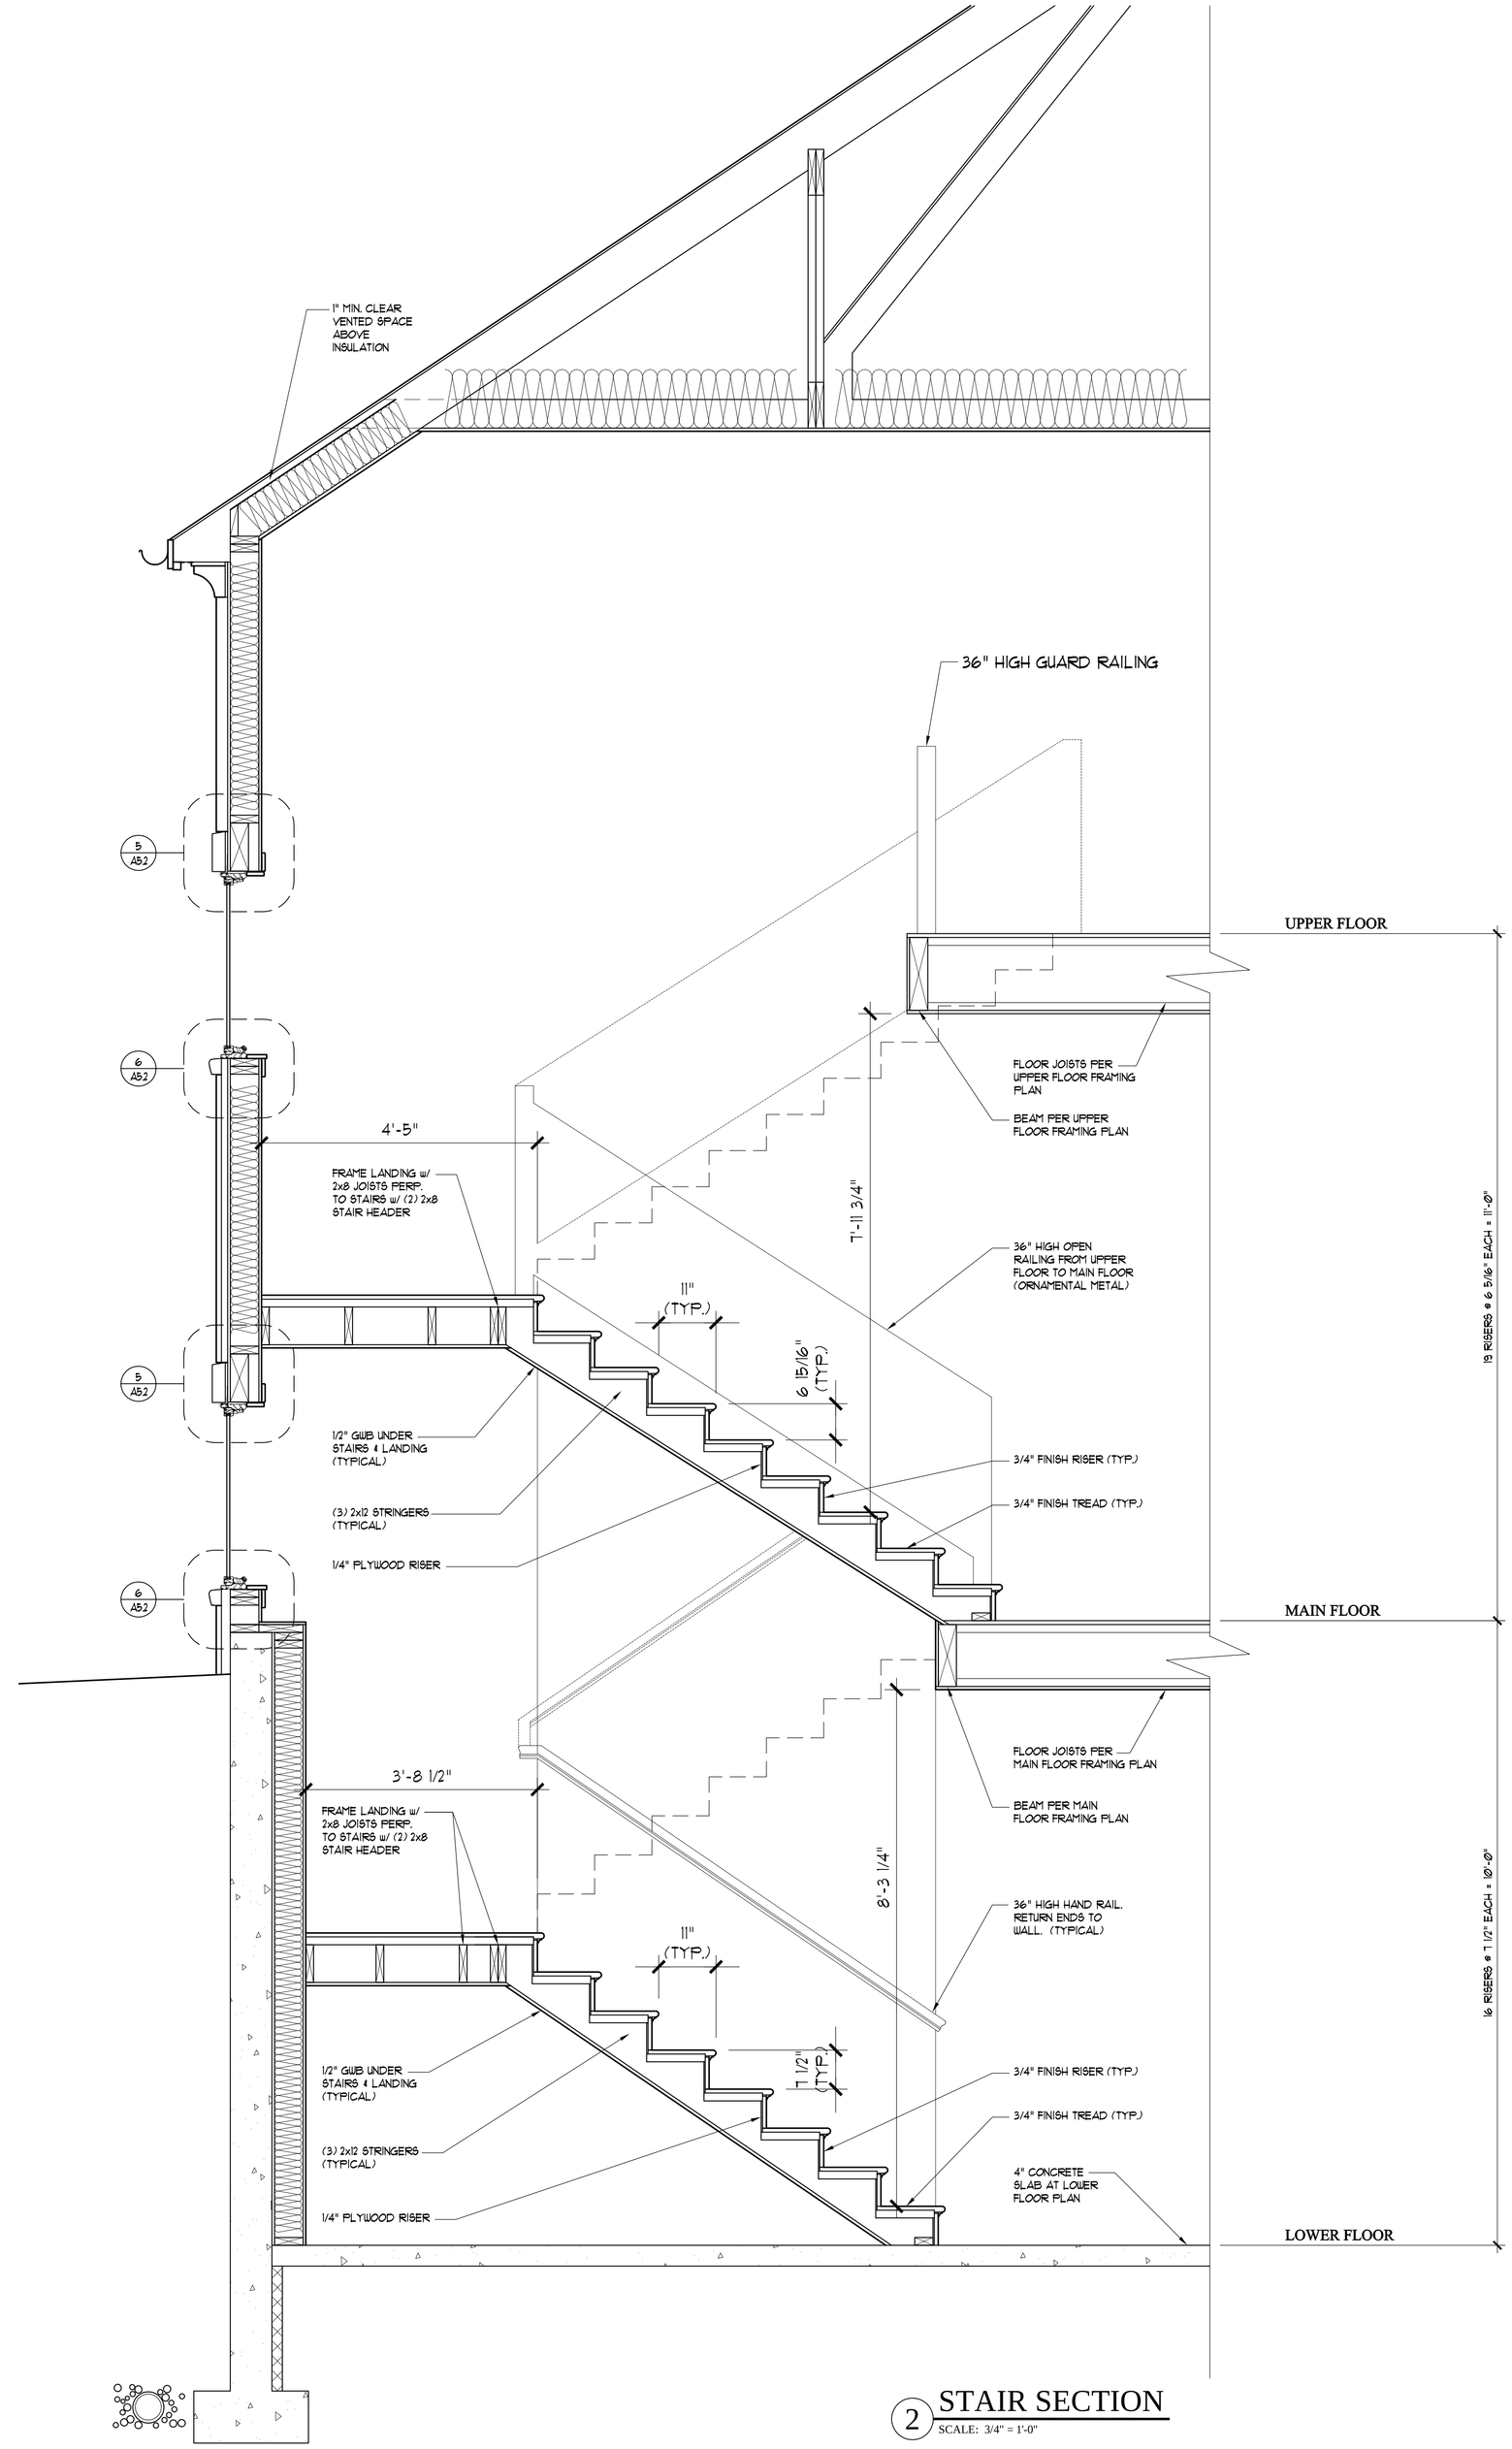

2 STAIR SECTION
SCALE: 3/4" = 1'-0"

NO.	DATE	REVISION

CURTIS GELOTTE Architects
150 Lake St. S.
Suite 208
Kirkland, WA 98033
T 425.828.3081
F 425.822.2152

CONSTRUCTION SET

SULLIVAN RESIDENCE

ISSAQUAH HIGHLANDS
GRAND RIDGE DRIVE, LOT 5

WALL SECTIONS

DATE:	01/09/08
JOB NUMBER:	0650
DRAWN BY:	DBG
FILE:	A5.1.dwg
SHEET NO:	A5.1